TYPICAL SECTION – COAL SILO

SCALE 1:200

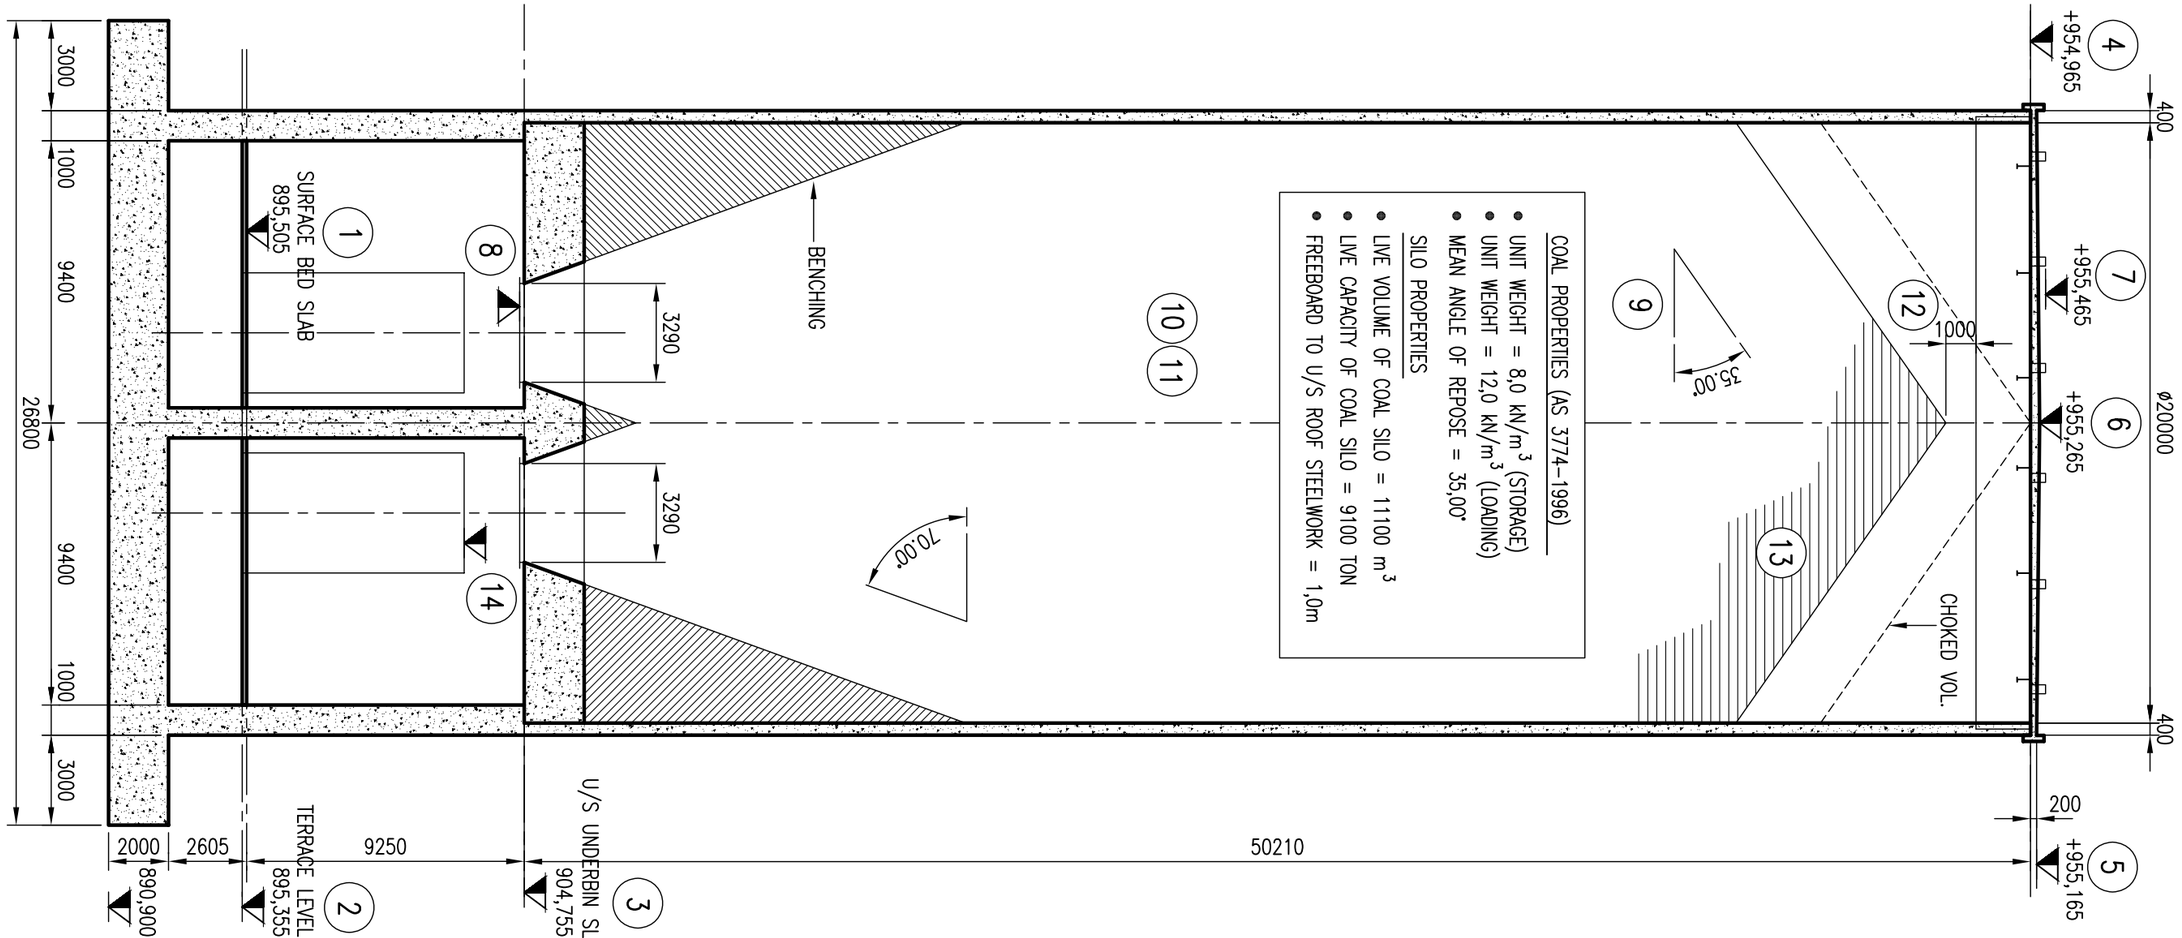

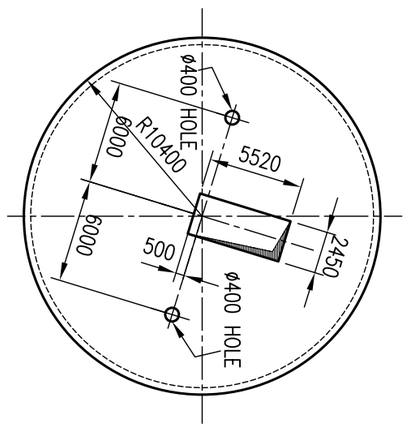

PLAN–ROOF SLAB

SCALE 1:350

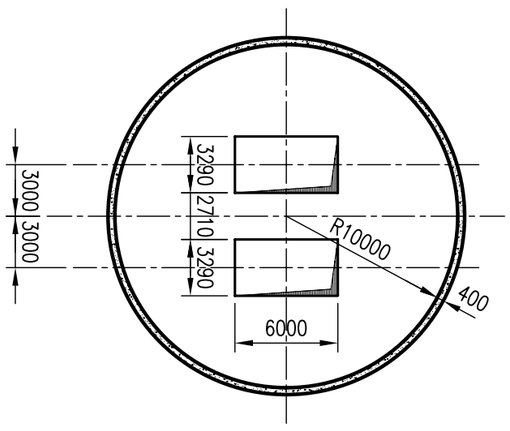

PLAN–UNDERBIN SLAB

SCALE 1:350

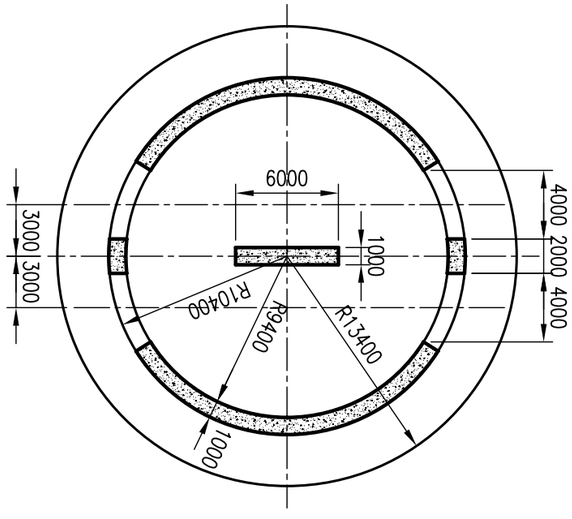

PLAN–RAFT FOUNDATION

SCALE 1:350

0360 000 I 002	COAL SILO INFO AND APPROVAL REQUEST – SHT 1					
Drawing No.	Reference					
		A	2009 10 15	ISSUED FOR INFORMATION AND APPROVAL	DWJ	AP	MJP
		Rev	Date	Description	By	Chk'd	App'd

ConsulTauri Design(Pty)Ltd
Consulting Engineers

PostNet Suite 198
Private Bag X51
Rivonia, 2128

Tel. (011) 234-6787
Fax. (011) 234-1170
Email: postbox@ctauri.com

Drawing Title

COAL SILO–INFORMATION AND APPROVAL REQUEST–SHT 2

Designed	Drawn	Checked	Approved
A.Patini	D.W.Jones	A.Patini	M.J.Phillips

Date	PROJECT No.	AREA	DISCPL.	DWG. No.	REVISION
August 2009	0360	000	I	005	A

Scale 1:200/1:50

Reference Drg.