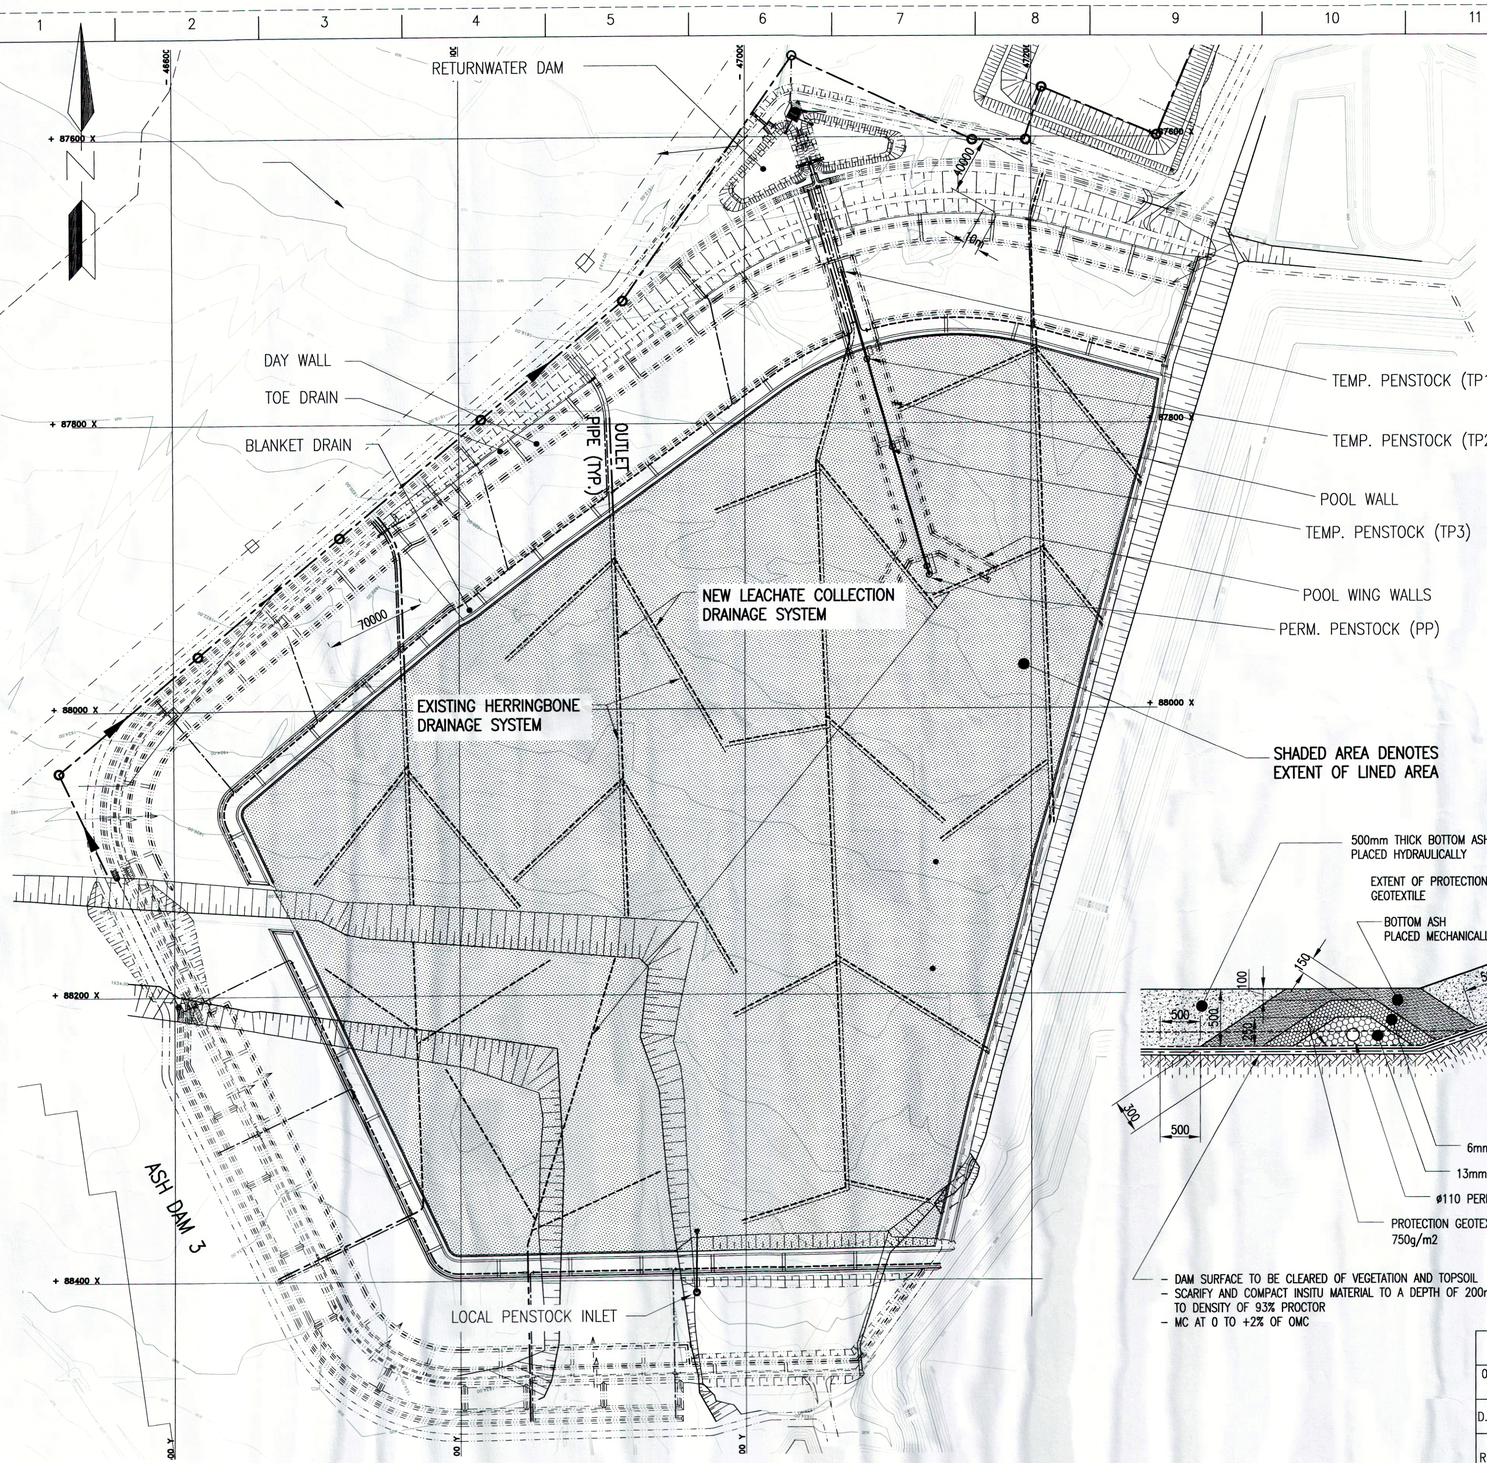

LAYOUT 1:2000

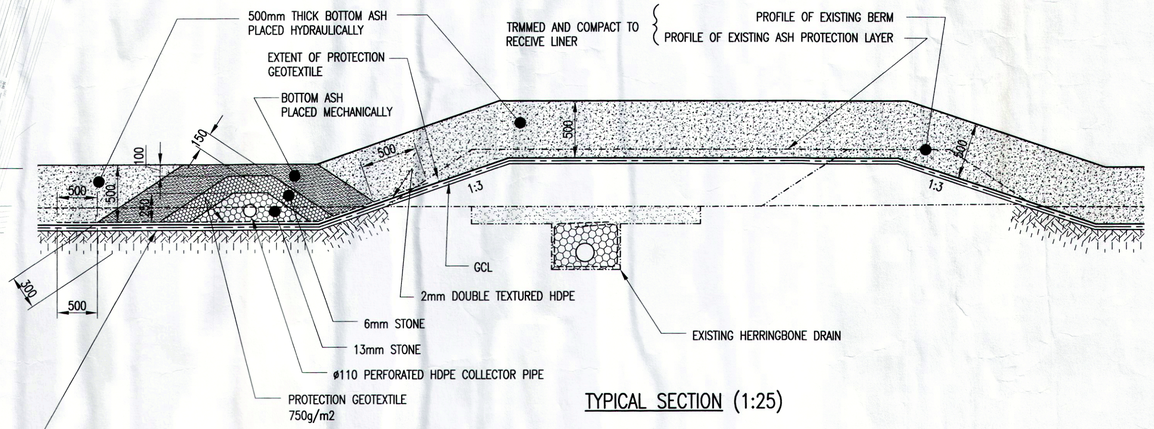

TYPICAL SECTION (1:25)

- DAM SURFACE TO BE CLEARED OF VEGETATION AND TOPSOIL
- SCARIFY AND COMPACT INSITU MATERIAL TO A DEPTH OF 200mm TO DENSITY OF 93% PROCTOR
- MC AT 0 TO +2% OF OMC

00	A	15.2.13	ISSUED FOR APPROVAL	MK	CC	DB	.		
D.O.	REV	DATE	** REVISION **	REV BY	CHKD BY	AUTH BY	KKS APP	REFERENCE DRAWINGS	
			INDEX REFERENCE : .						

DRG REGISTR	.	.	AUTHORISED FOR ESKOM BY / DATE
DSGN APPRVD	DB	FEB 13	
KKS APP	.	.	
D.O. AUTH	.	.	
CHKD BY	DB	FEB 13	
DRAWN BY	MK	14.2.13	
SCALE	AS SHOWN		

Jones & Wagener
Consulting Civil Engineers
Box 1434 Rivonia 2128 South Africa
Tel. (011) 519-0200
Fax. (011) 519-0201
Email: post@jaws.co.za

Eskom Enterprises

ESKOM
KOMATI POWER STATION
ASH DAM 1 EXTENSION 3
BASIN LINER
LAYOUT

D925-00-001

SPF CODE	SHEET	REV
.	1	A

SIZE GROOTTE A1L