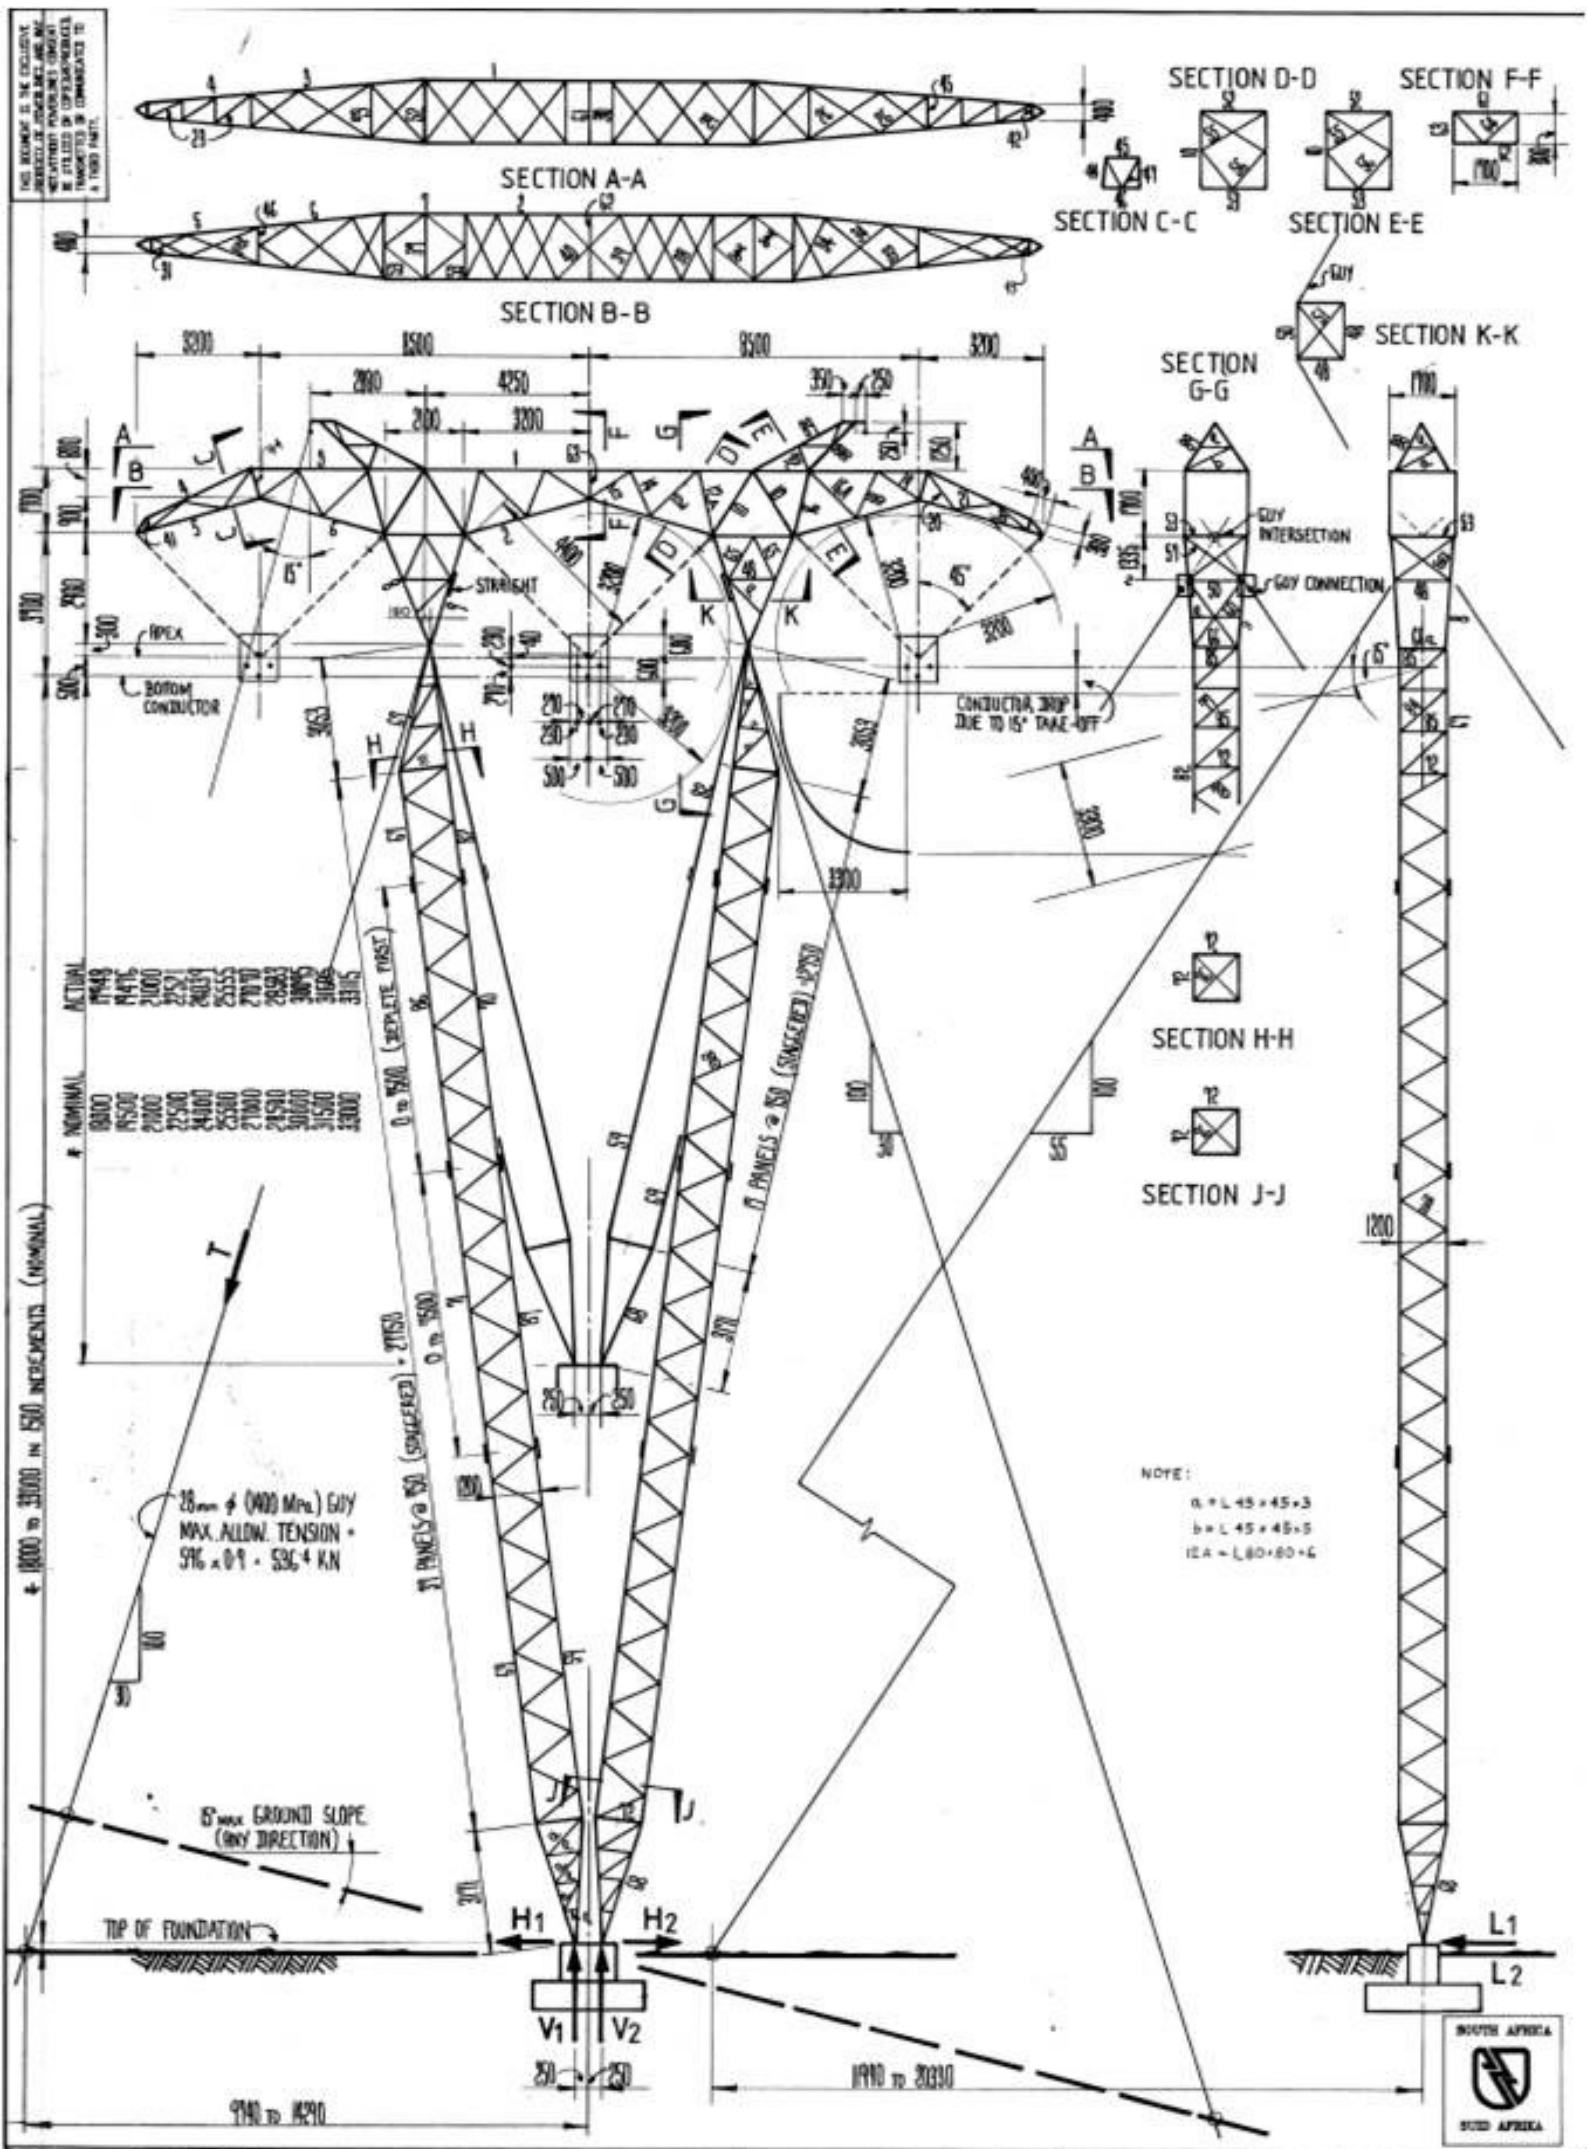

POWERLINES (PTY) LTD JOHANNESBURG	GUYED 'VEE' SUSPENSION TOWER TYPE "S208" DESIGN DRAWING	R.D.	PLS 2118
		T.OD. 87	069/S208/1