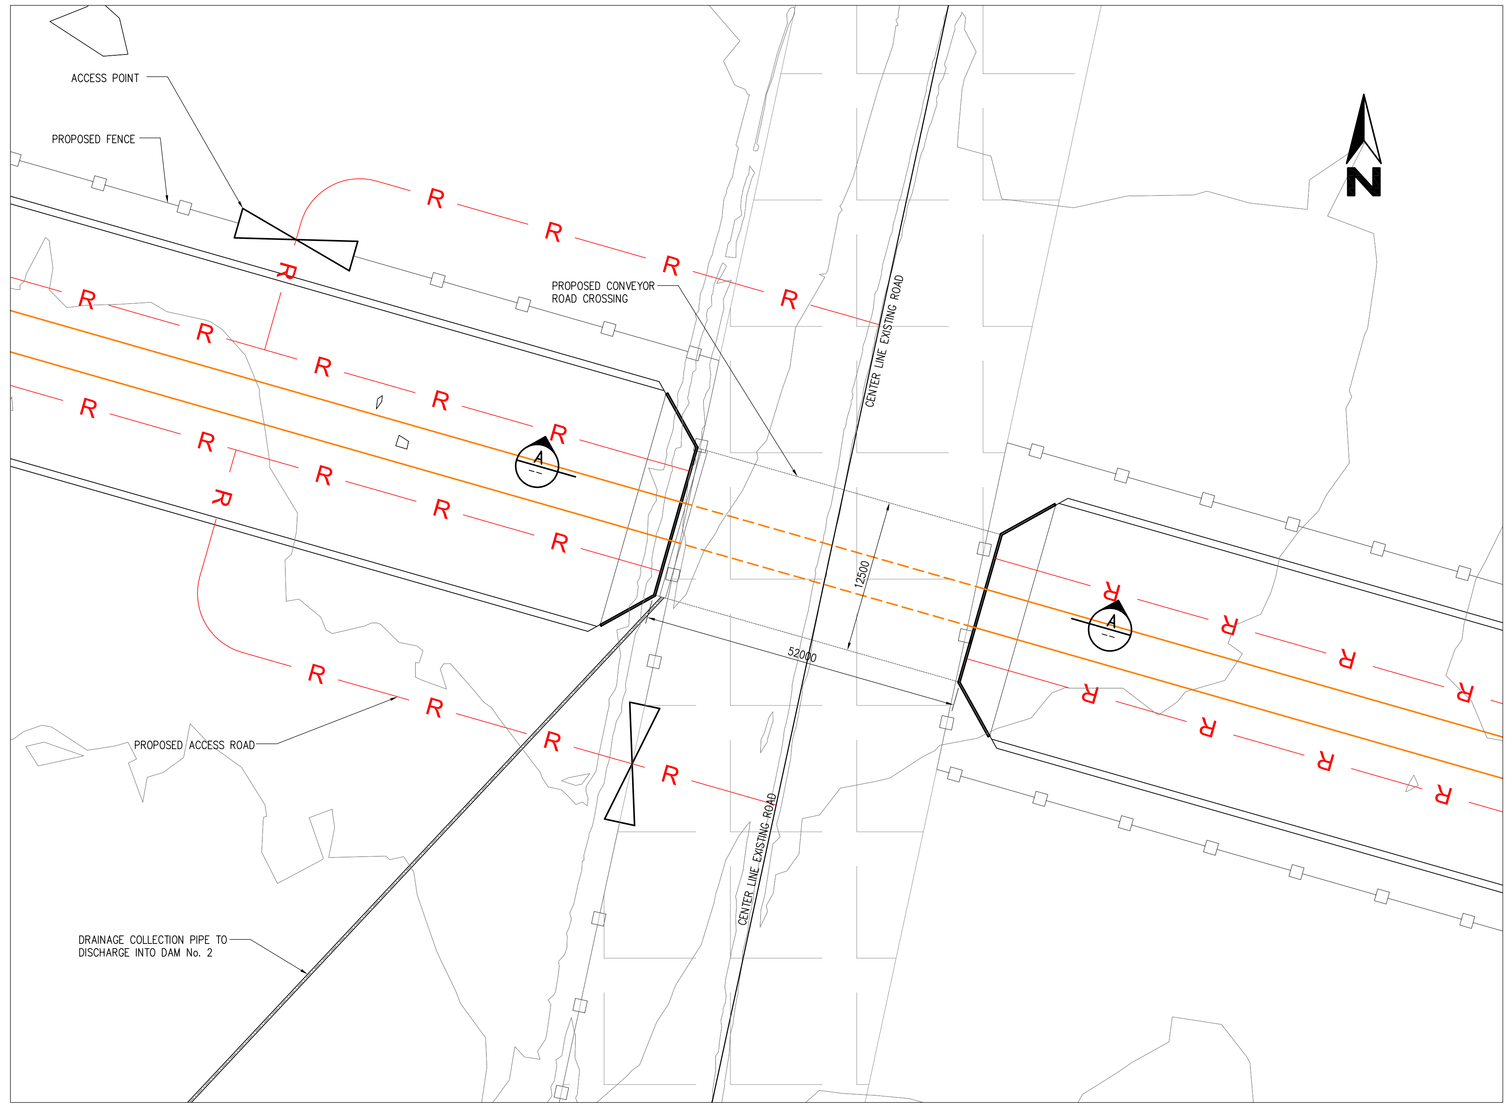

LAYOUT CONVEYOR ROAD CROSSING No. 1
1:500

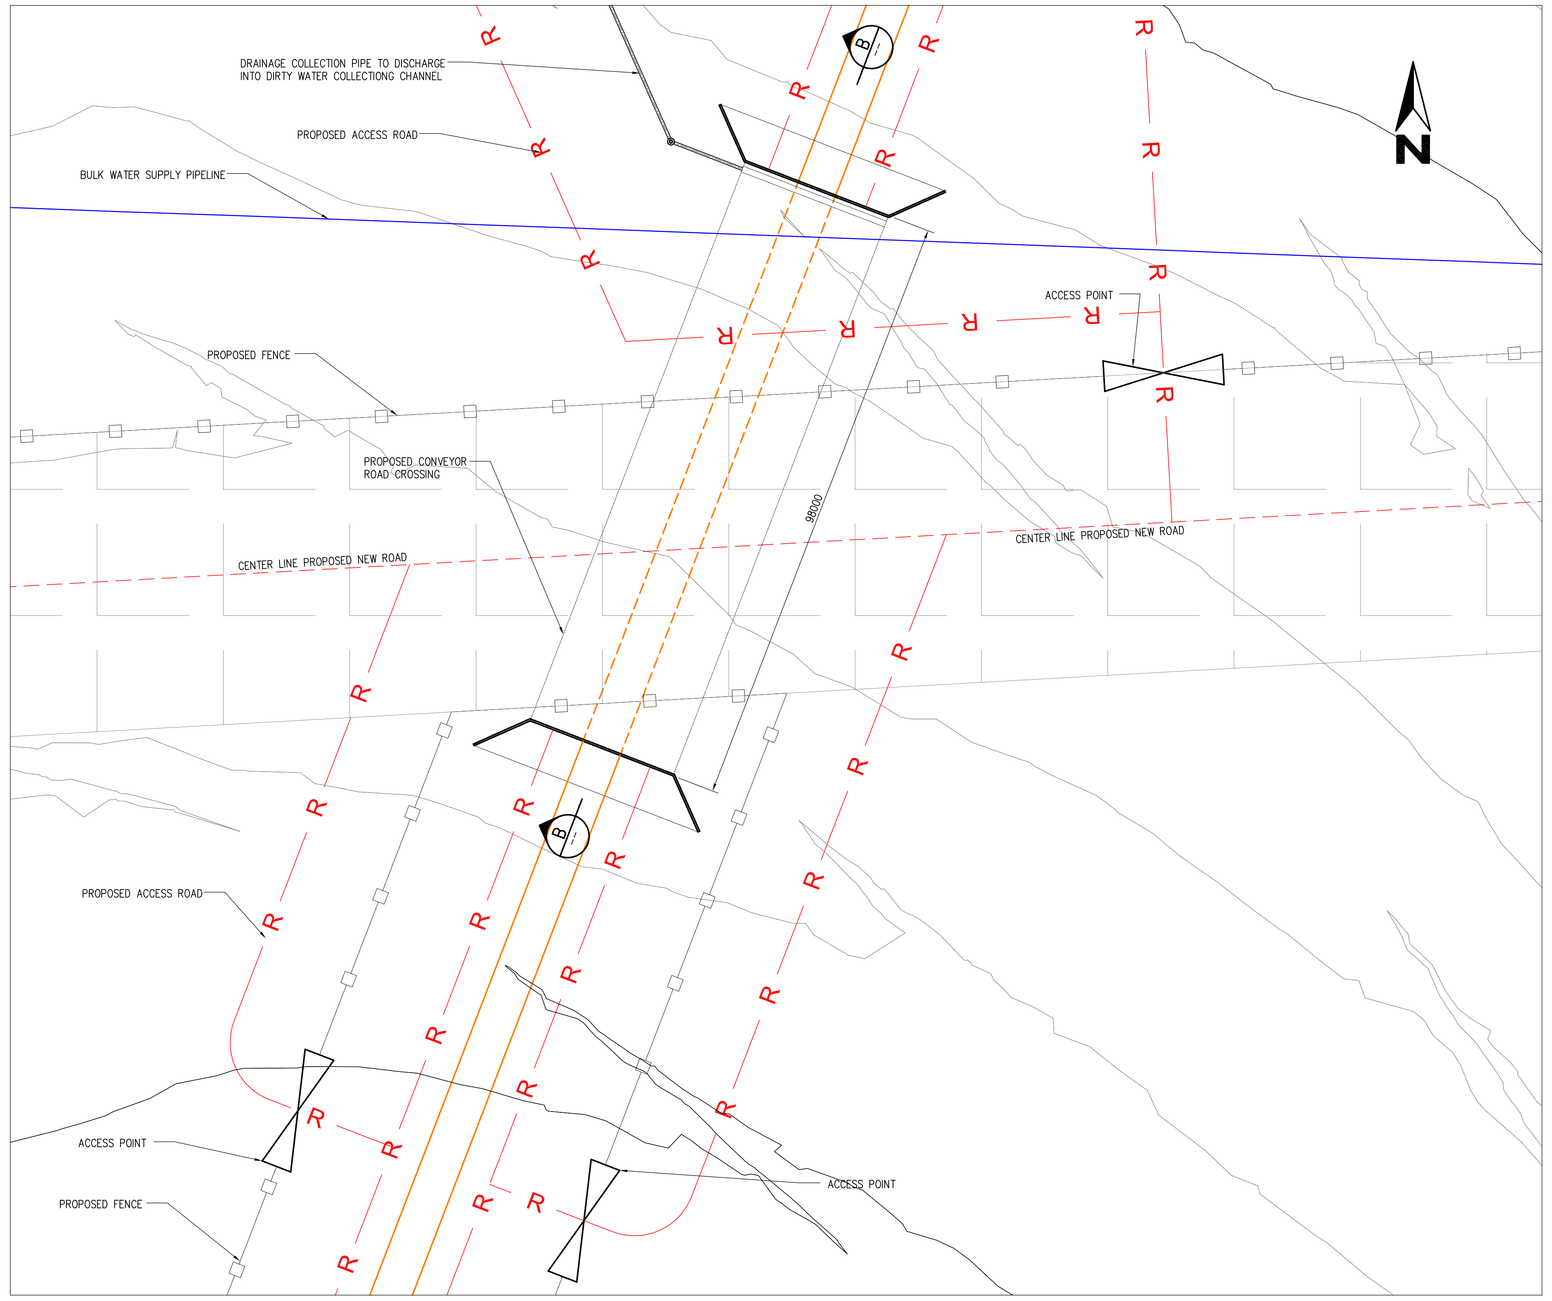

LAYOUT CONVEYOR ROAD CROSSING No. 2
1:500

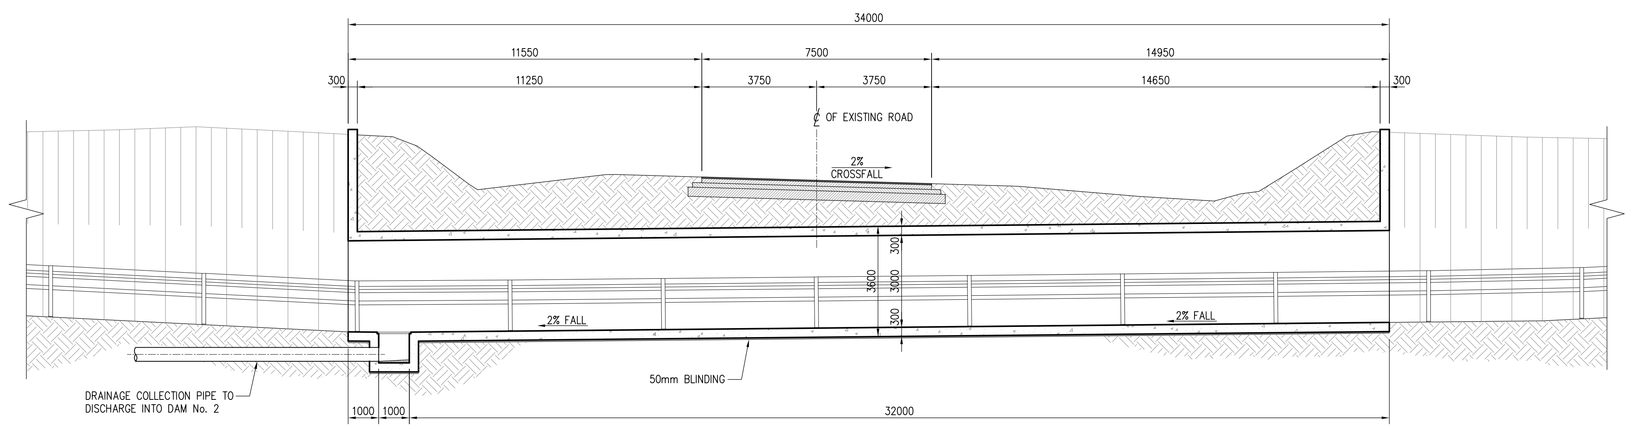

SECTION A
1:100

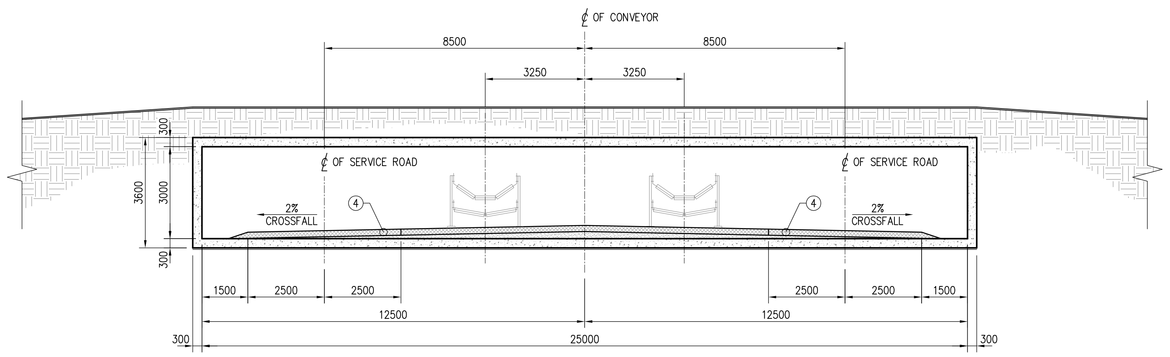

TYPICAL CROSS SECTION THROUGH CONVEYOR CULVERT
1:100

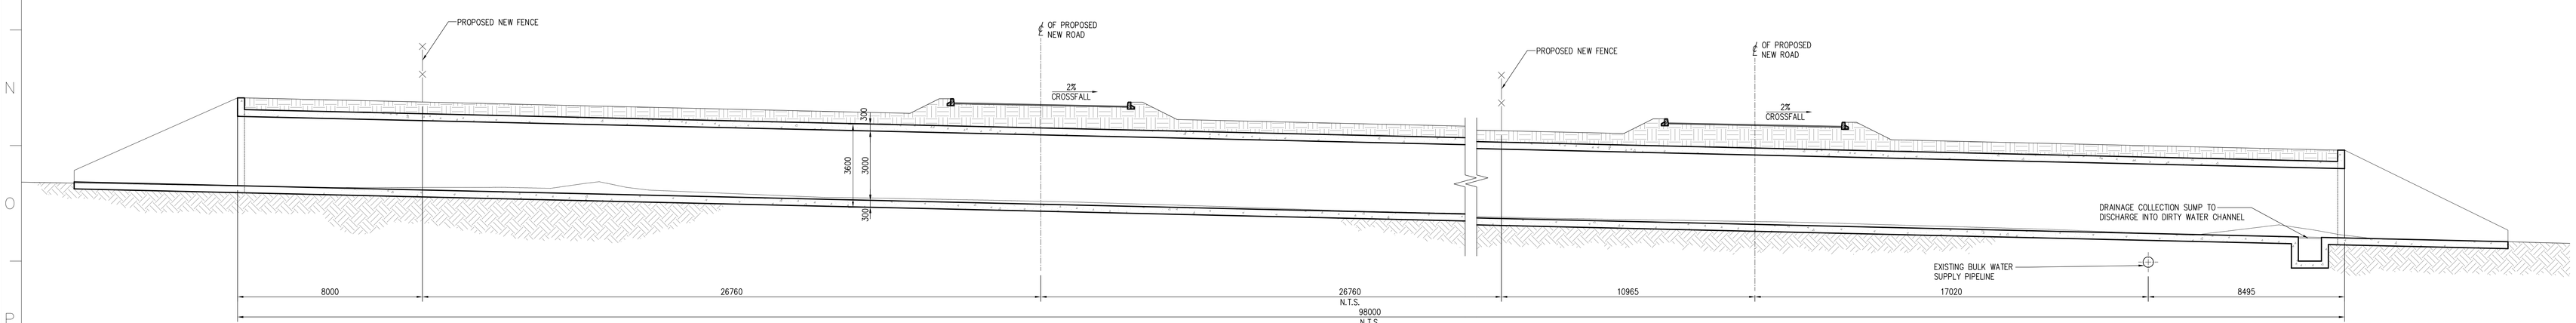

SECTION B
1:100

THIS DRAWING HAS BEEN CREATED ON A C.A.D. SYSTEM. ANY AMENDMENT MUST BE EFFECTED ON THE SAME SYSTEM.

D.O. REV	DATE	INDEX REFERENCE :	REV BY	CHKD BY	AUTH BY	KKS APP	REFERENCE DWG. No.	REFERENCE DRAWINGS
			–	–	–	–	–	–

DRG REGISTERED	–	–	AUTHORISED FOR ESKOM BY	DATE	–
DESIGN APPROVED	–	–	AUTHORISED FOR ESKOM BY	DATE	–
KKS APP	–	–			
AUTH BY	–	–	ESKOM HOLDINGS LTD. REG. No. 2002/015527/06		
CHKD BY	–	NR			
DRAWN BY	10 09 14	BVV			
SCALE	1: 5 000				

KENDAL POWER STATION
30 YEAR ASH DISPOSAL FACILITY
MAXIMUM CONTINUOUS DUMP OPTION
TYPICAL ROAD CROSSING DETAILS

Eskom Enterprises

12935/01-19 REV P01

SIZE GROOTTE A0L

Z:\Projects\12935 – Kendal 30yr Ash\7 Drawings\73 Civil\00 General\12935-01-19-P01 – TYPICAL ROAD CROSSING DETAILS.dwg Mar 13, 2015 – 3:40pm