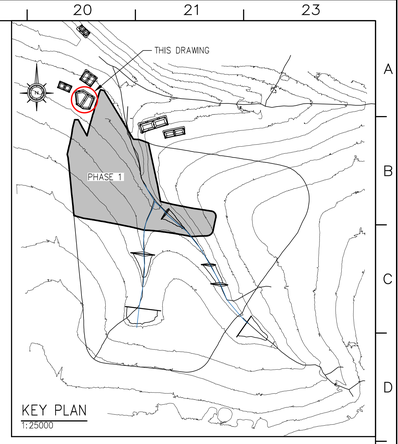

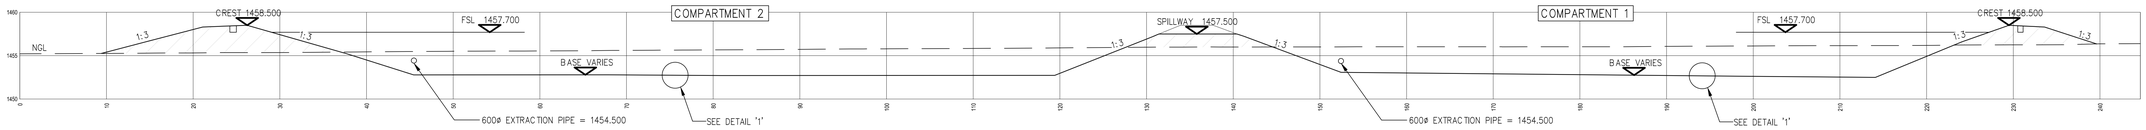

SECTION A 511852
SCALE 1:250

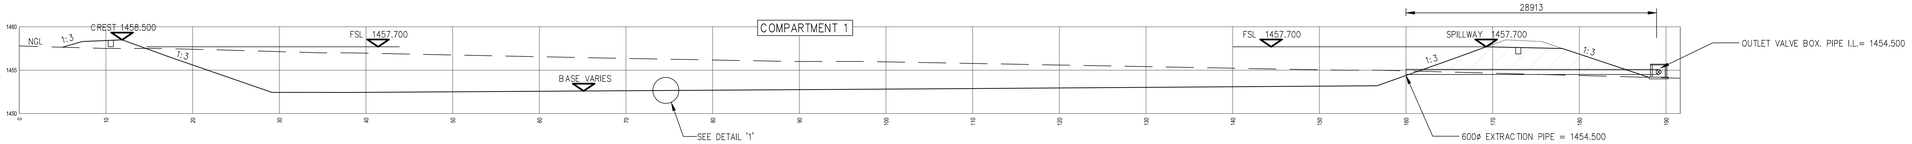

SECTION B 511852
SCALE 1:250

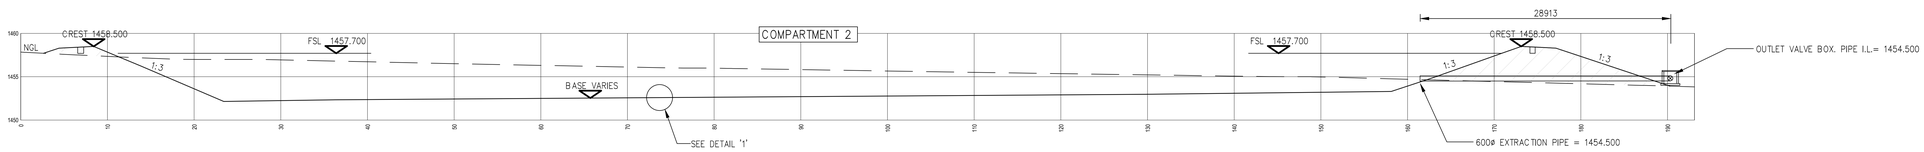

SECTION C 511852
SCALE 1:250

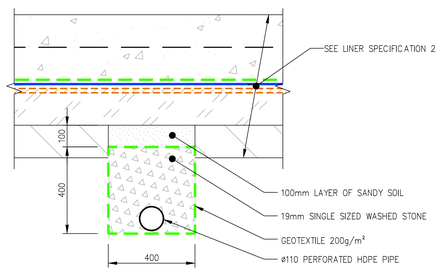

DETAIL 1 –
SCALE 1:10

EMBANKMENTS AND EXCAVATION DETAILS

REV	DATE	INDEX REFERENCE :	REV BY	CHKD BY	AUTH BY	KKS APP	REFERENCE DWG. No.	REFERENCE DRAWINGS
0.1	14.02.2024	ISSUED FOR CONSTRUCTION	MM	BLJ	KPM			
0	27.11.2023	ISSUED FOR CONSTRUCTION	MM	BLJ	KPM			
B	30.10.2023	ISSUED FOR CLIENT REVIEW	–	–	–			
A	2023-10-10	ISSUED FOR INTERNAL REVIEW	MM	BLJ	KPM			

60YR ADF SCOPE LEGEND

NAME	LABEL

KKS PBS: 00UEQ01

ASH DISPOSAL FACILITY

NOTES:
COORDINATE SYSTEM : LO29 WGS-84

Sign:
K.P.MATULOVICH
Pr. Eng. 20190729
Date: 14-02-2024

DPO REGISTERED		–	AUTHORISED BY :	DATE
DESIGN APPROVED	PR 23	KPM	–	–
KKS APP		–	AUTHORISED BY :	DATE
AUTH BY		–	–	
CHKD BY	PR 23	KPM	ESKOM HOLDINGS LTD. REG. No. 2002/015527/06	
DRAWN BY	CR 23	RS		
SCALE	1:500			

KUSILE POWER STATION
ASH DISPOSAL FACILITY
PCD 1A
SECTIONS

Eskom

366–511853 | SHEET 1 | REV 0.1

SIZE A0L