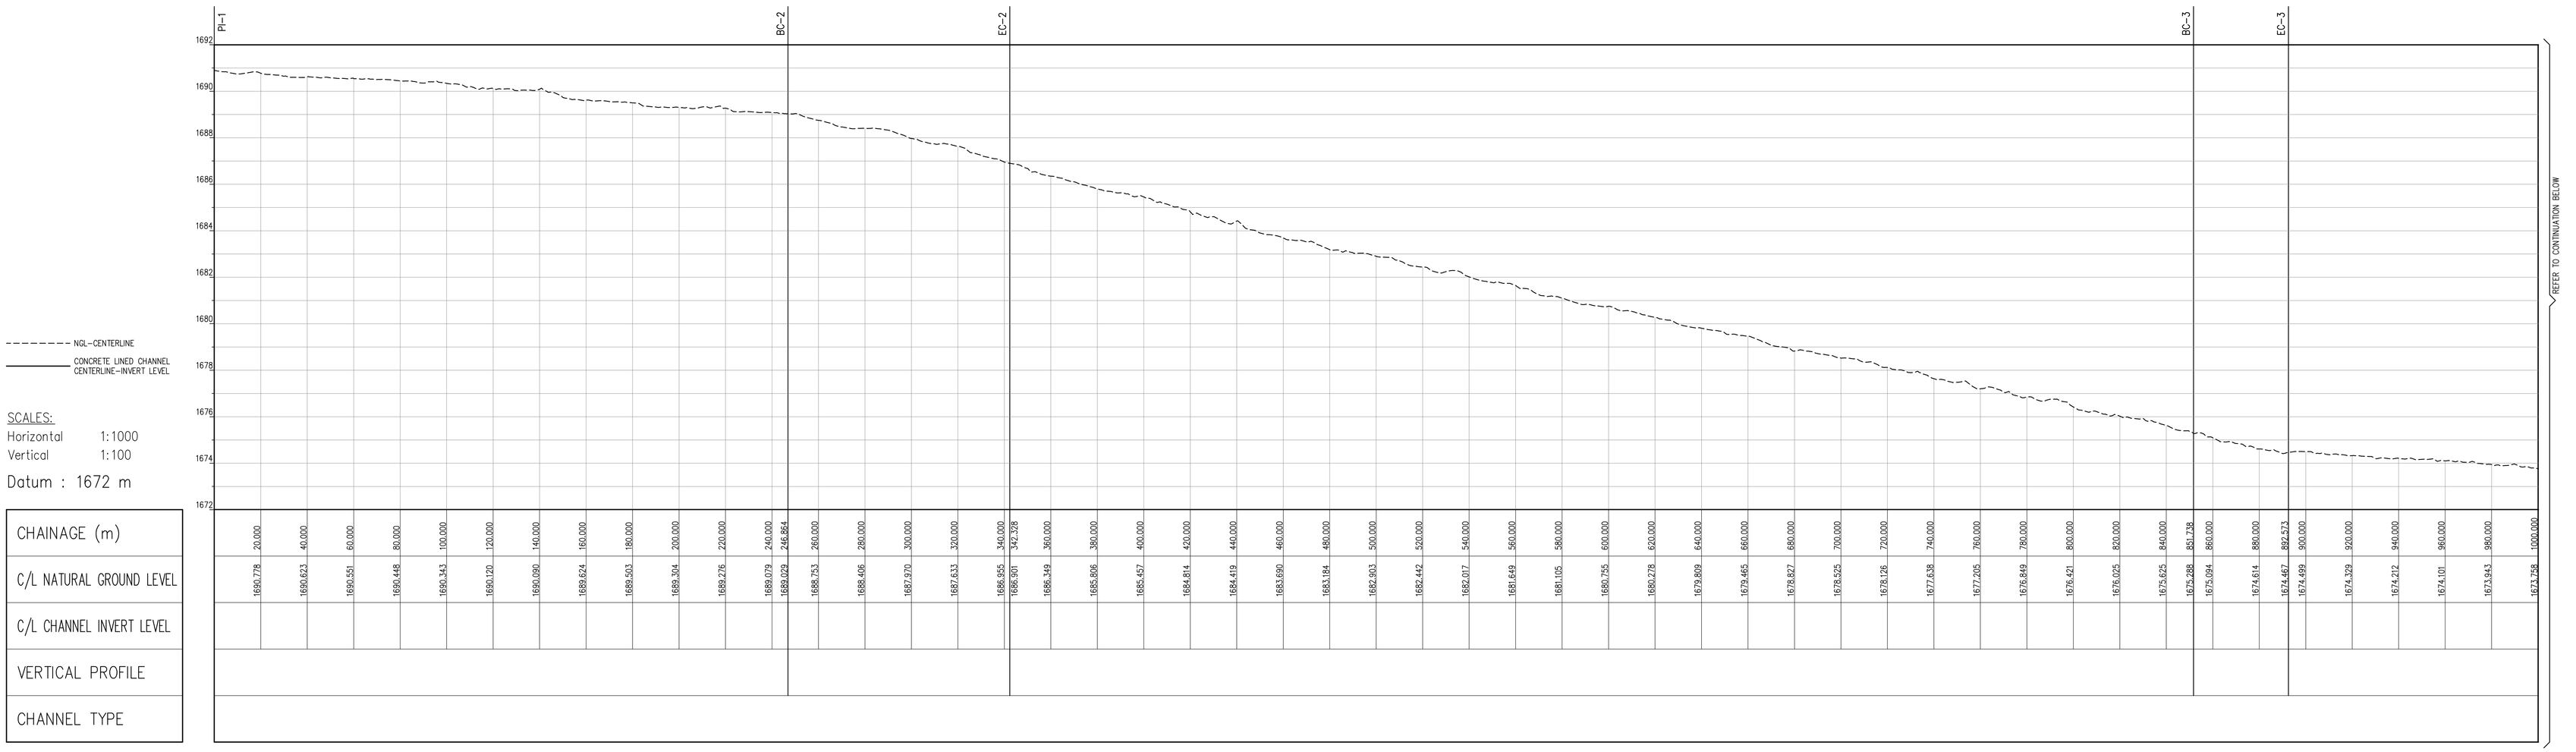

LONGITUDINAL SECTION OF WESTERN SOLUTION TRENCH
VERTICAL 1:100
HORIZONTAL 1:1000

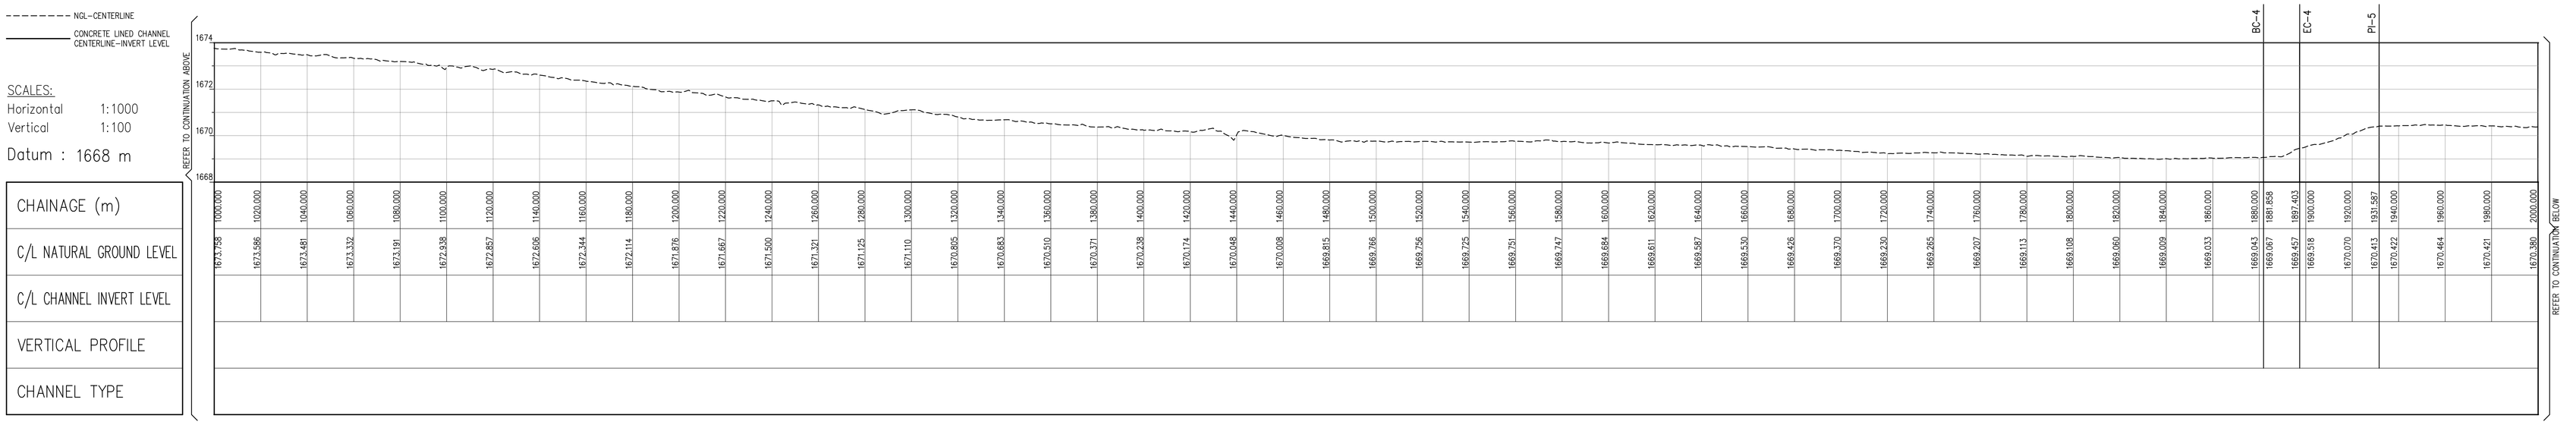

LONGITUDINAL SECTION OF WESTERN SOLUTION TRENCH
VERTICAL 1:100
HORIZONTAL 1:1000

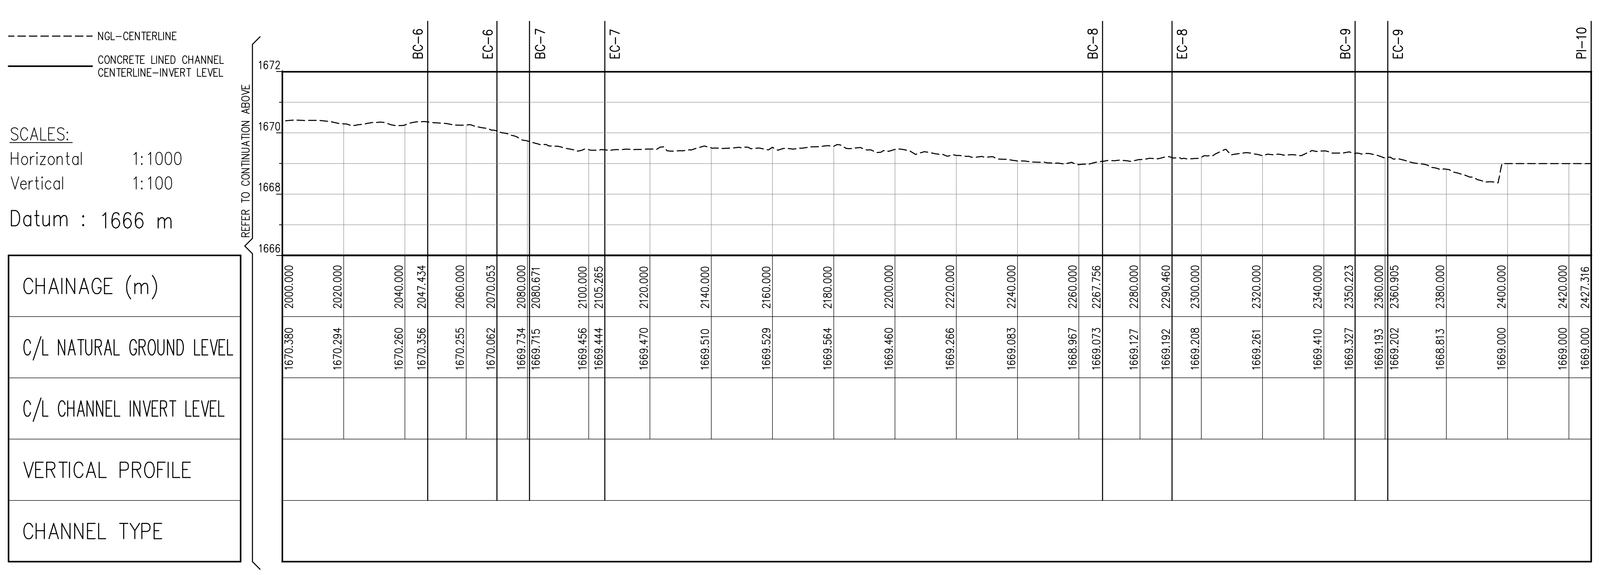

LONGITUDINAL SECTION OF WESTERN SOLUTION TRENCH
VERTICAL 1:100
HORIZONTAL 1:1000

D.O.	REV	DATE	INDEX REFERENCE :	REV BY	CHKD BY	AUTH BY	KKS APP	REFERENCE DWG. No.	REFERENCE DRAWINGS
DRG REGISTERED	–	– –	–	AUTHORISED FOR ESKOM BY	DATE				
DESIGN APPROVED	23 05 14	NR	–	–	–				
KKS APP	–	– –	–	AUTHORISED FOR ESKOM BY	DATE				
AUTH BY	–	– –	–	–	–				
CHKD BY	23 05 14	DJvR	ESKOM HOLDINGS LTD. REG. No. 2002/015527/06						
DRAWN BY	22 05 14	BVV							
SCALE									

EIA FOR CAMDEN POWER STATION
ASH DISPOSAL FACILITY – SITE 1
LONGITUDINAL SECTION OF WESTERN SOLUTION TRENCH

Eskom Enterprises

12670/02-007 P02

SIZE A0 GROOTTE

THIS DRAWING HAS BEEN CREATED ON A C.A.D. SYSTEM. ANY AMENDMENT MUST BE EFFECTED ON THE SAME SYSTEM.

Z:\Projects\12670 – EIA for ash disposal facilities at Camden Power Station\Drawings\AutoCAD Drawings\12670-02-005(P03)-006(P02)-007(P02).dwg Sep 12, 2014 - 1:24pm