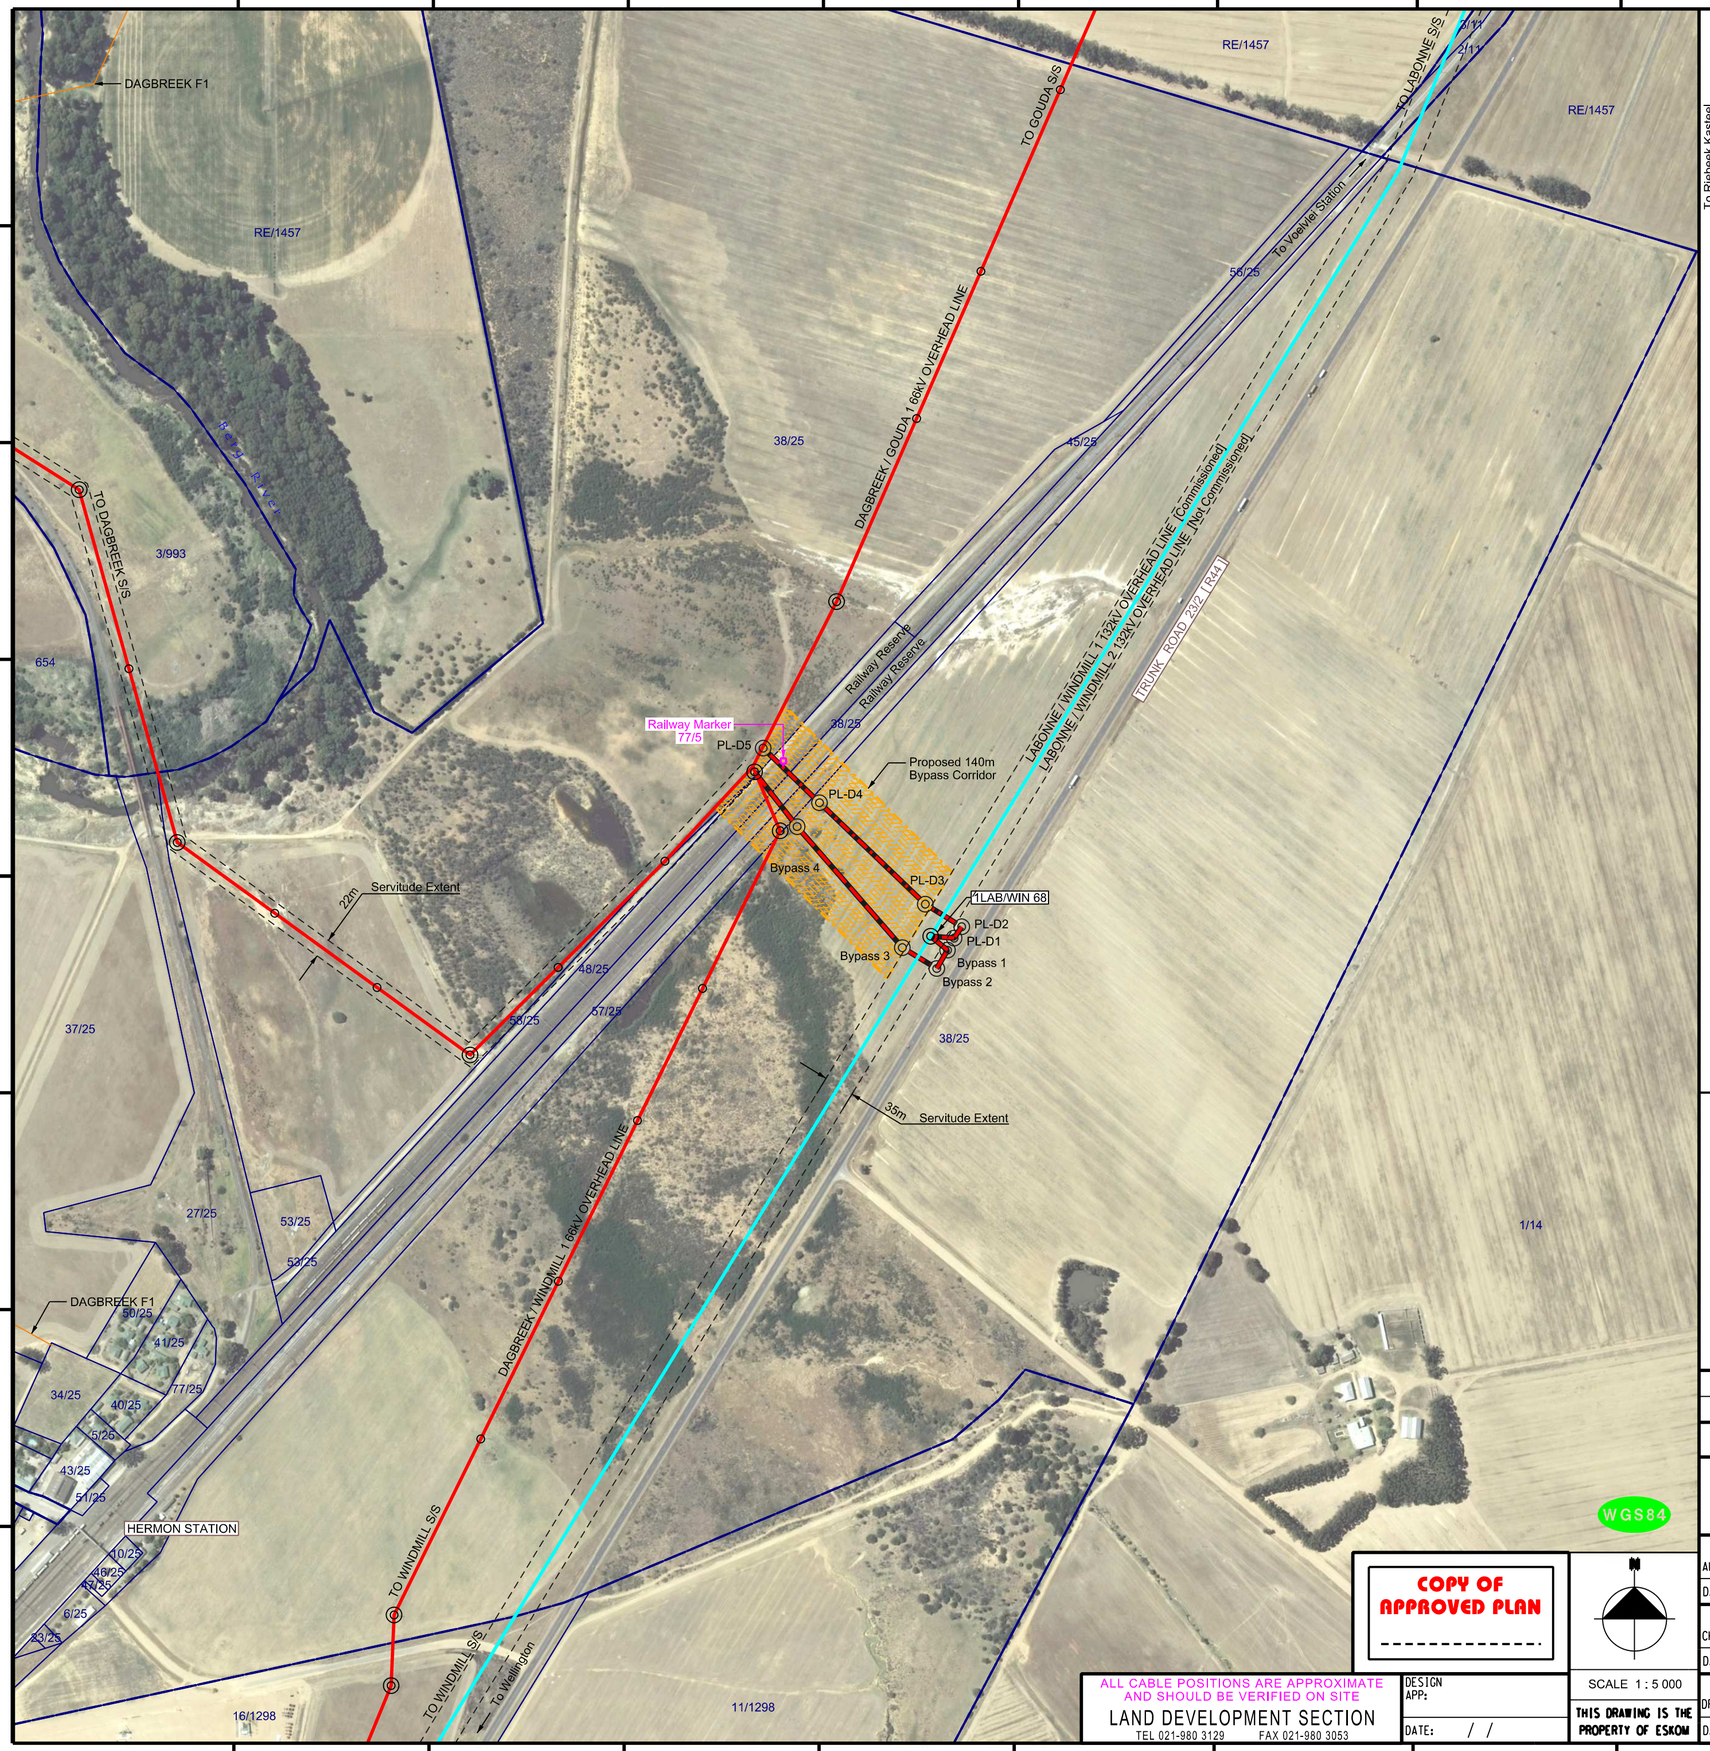

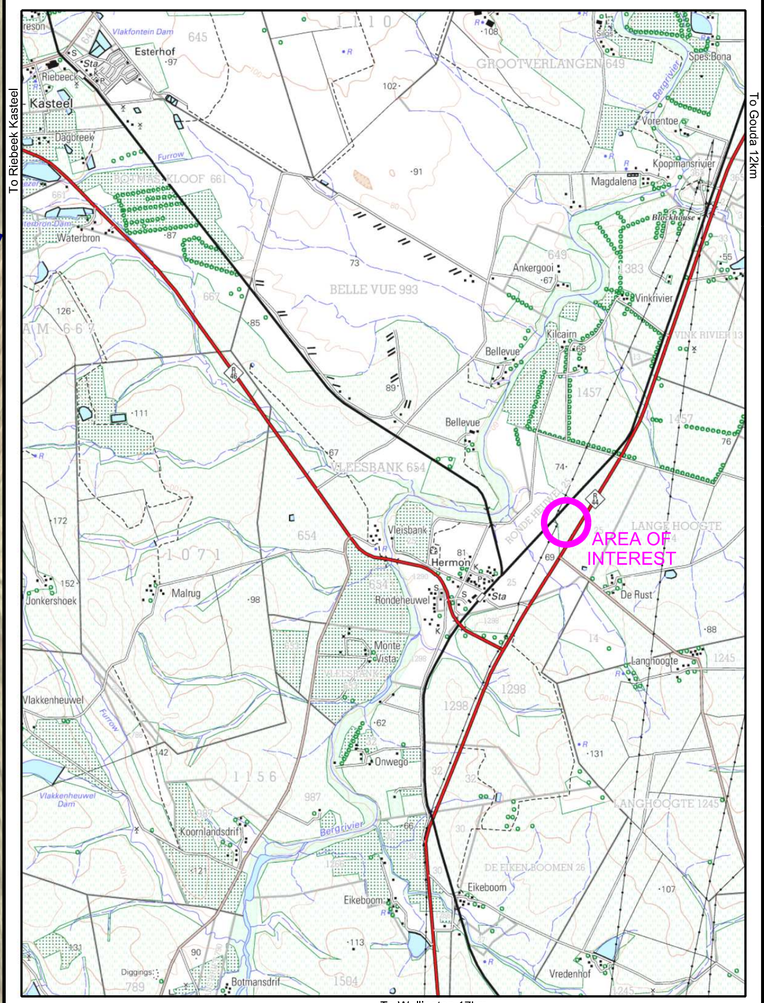

LOCALITY PLAN PORTION OF 3318 BD SCALE 1 : 50 000

LEGEND

- EXISTING 11kV OVERHEAD POWERLINE
- EXISTING 66kV OVERHEAD POWERLINE
- EXISTING 132kV OVERHEAD POWERLINE
- 66kV BYPASS OVERHEAD POWERLINES & STRAIN STRUCTURES
- INTERMEDIATE STRUCTURE
- STRAIN STRUCTURE
- PROPOSED 140m BYPASS CORRIDOR

REV	REVISION DESCRIPTION	BY	CHKD	AUTH	DATE	
					/ /	3318BD_S
1	140m WIDE BYPASS CORRIDOR ADDED	KMM		JW	25/07/2017	

WGS84

COPY OF APPROVED PLAN

ALL CABLE POSITIONS ARE APPROXIMATE AND SHOULD BE VERIFIED ON SITE

LAND DEVELOPMENT SECTION
TEL 021-980 3129 FAX 021-980 3053

DESIGN APP:
DATE: / /

SCALE 1 : 5 000

THIS DRAWING IS THE PROPERTY OF ESKOM

Eskom Distribution

AUTH: B. VAN GEEMS
DATE: 18/04/2017
CHKD: E. CARELSE
DATE: 18/04/2017
DRAWN: K. MARSBURG
DATE: 11/04/2017

ROUTE PLAN
DAGBREEK 66kV OVERHEAD BYPASS LINES
PROJECT I.D. No 1293B
LINKED TO COMMISSIONING OF NUWEKLOOF S/S

SET	SHEET	REVISION
02	00	1

S-WC-14149

A2L