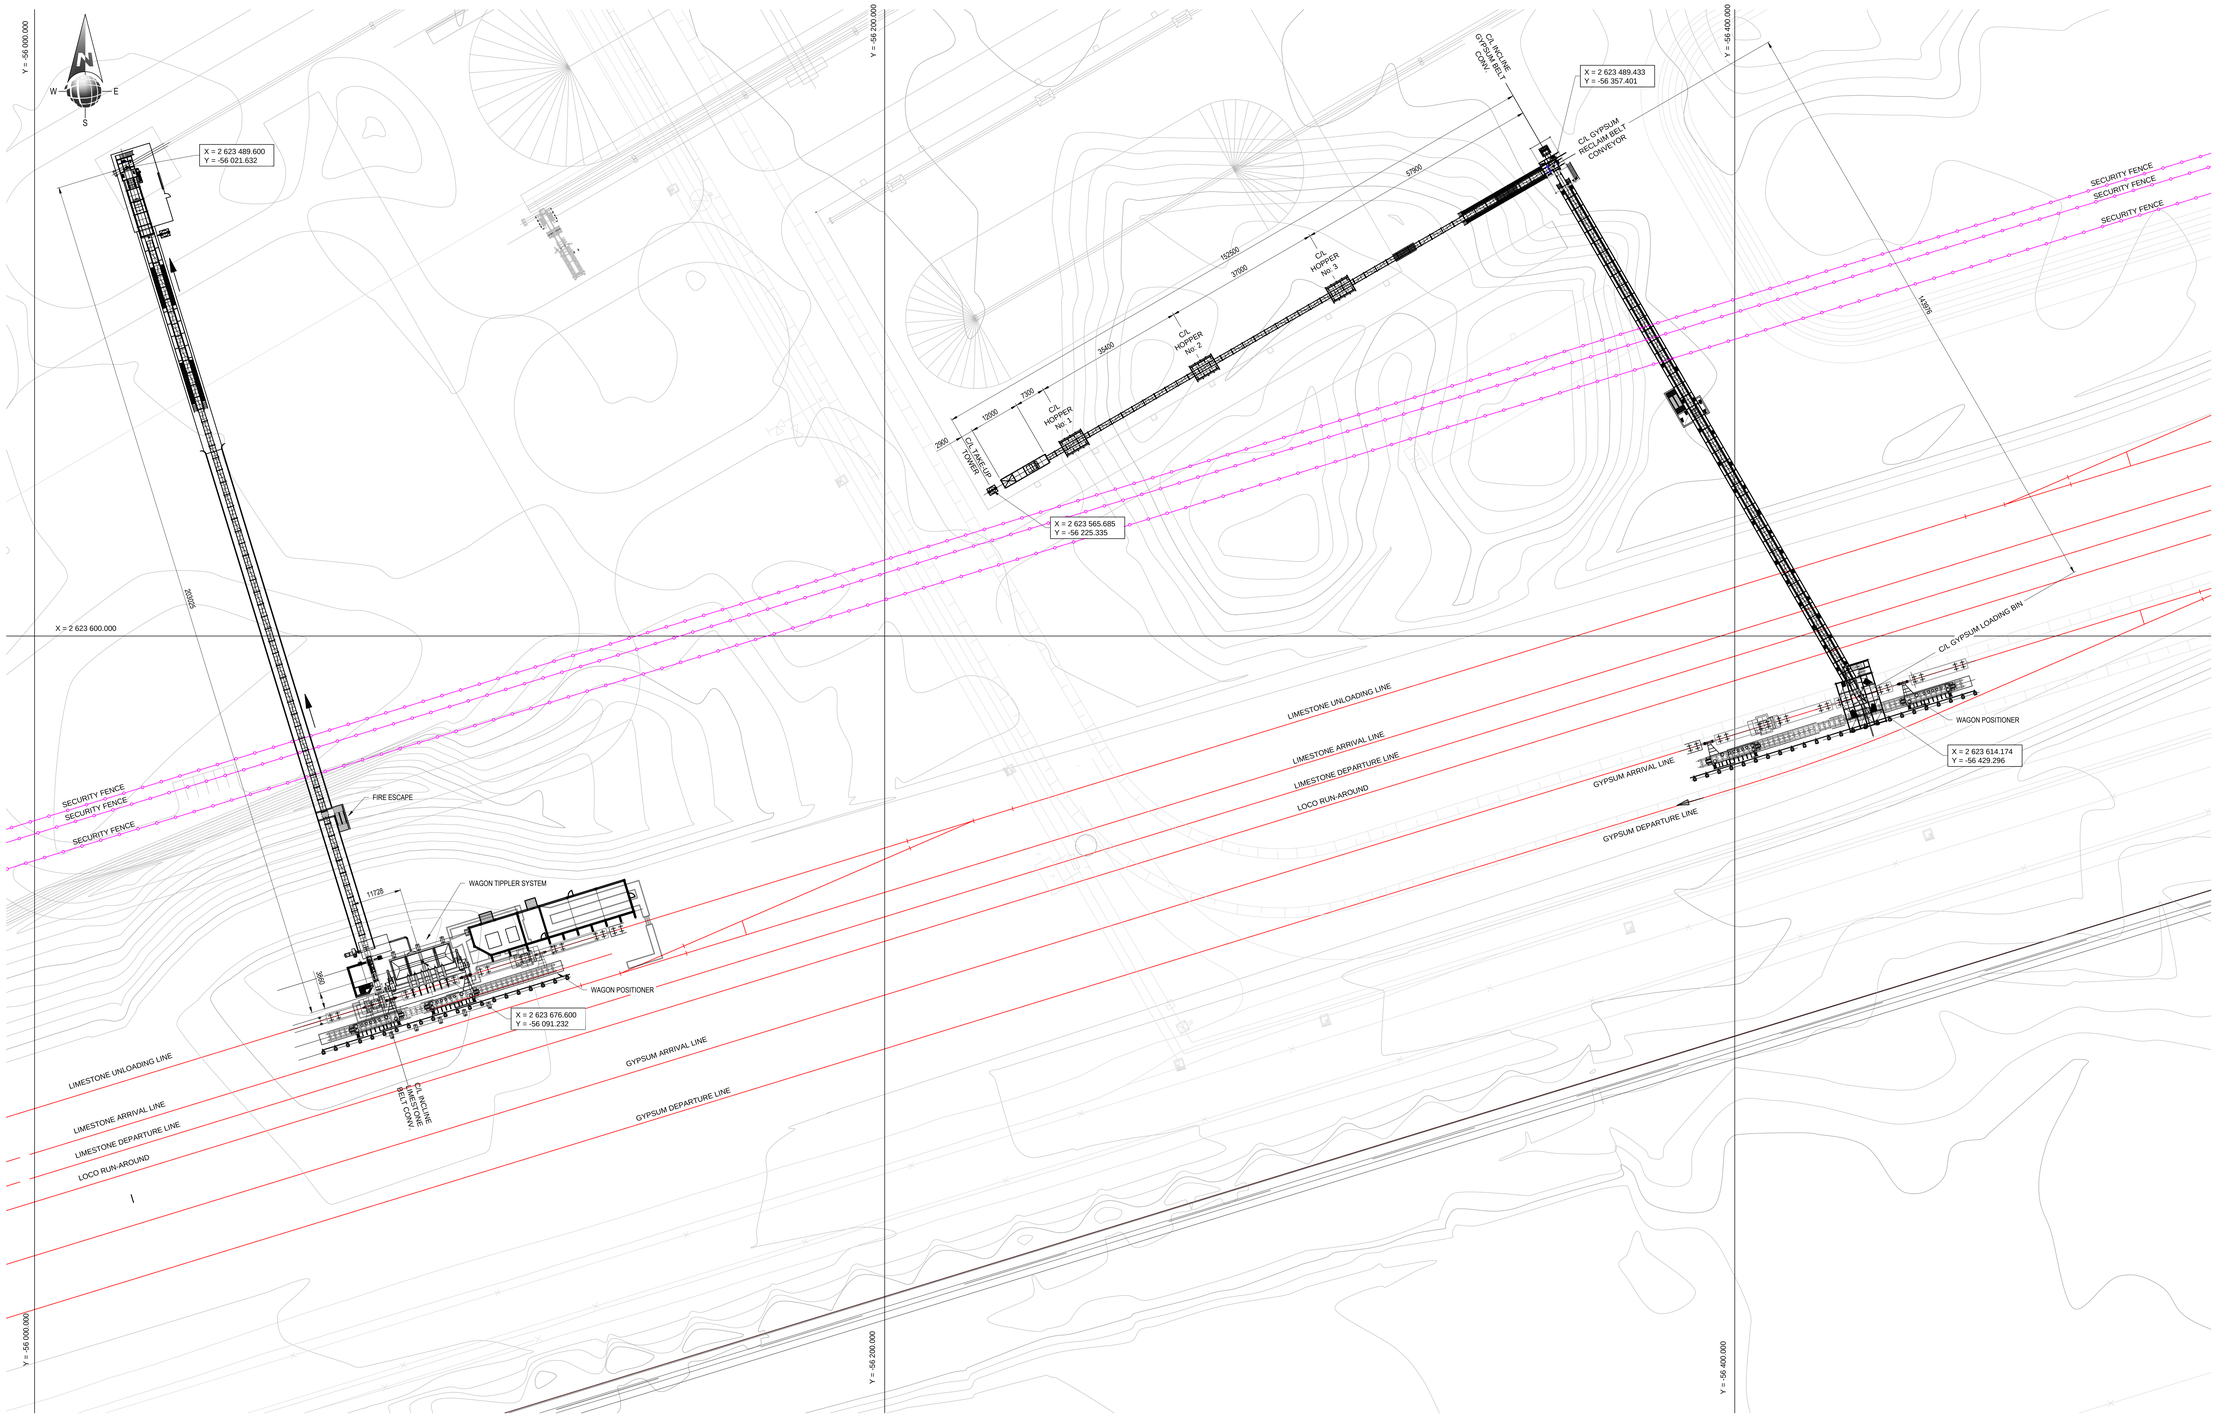

PLAN
SCALE 1 : 500

D.O.	REV	DATE	REVISION	REV BY	CHKD BY	APP BY	AUTH BY	KKS APP	REFERENCE DRAWINGS
	03	28/8/15	ISSUED FOR TENDER	F.v.V.	D.B.	D.C.			
	02	08/07/15	ISSUED FOR CLIENT APPROVAL	F.v.V.	D.B.	D.C.			
	01	25/06/15	FOR INFORMATION ONLY	F.v.V.	D.B.	D.C.			
	1	24/06/15	INTERNAL REVIEW	F.v.V.	D.B.	D.C.			

AUTHORISED FOR ESKOM BY:
CODIFICATION BY:
APPROVED BY: D. Chappelow
CHECKED BY: D. Bezuidenhoudt
CREATED BY: F.van Vuuren 23/03/2015
SCALE 1:500

SPF CODE
PBS PATH

Kirkman Pical Pty Ltd
Reg No. 1997/009 [illegible]
T: +27 (0) 11 [illegible]
F: +27 (0) 11 [illegible]

Eskom
ESKOM HOLDINGS LTD
REG NO 2002/015527/06

MEDUPI POWER STATION
RAILWAY YARD
BULK MATERIALS HANDLING
OVERALL LAYOUT

CONTRACTOR DRAWING NO 1184-099-5-100-ME-0004
ESKOM DRAWING NO 0.84/40351
SHT 1 OF 1
REV 0

DRAWING CLASSIFICATION: CONTROLLED DISCLOSURE
A0L