Z:\Projects\12935 - Kendal 30yr ASH\7 Drawings\73 Civil\00 General\12935-01-06-P01 - PROPOSED NEW SERVICES.dwg Mar 13, 2015 - 3:34pm

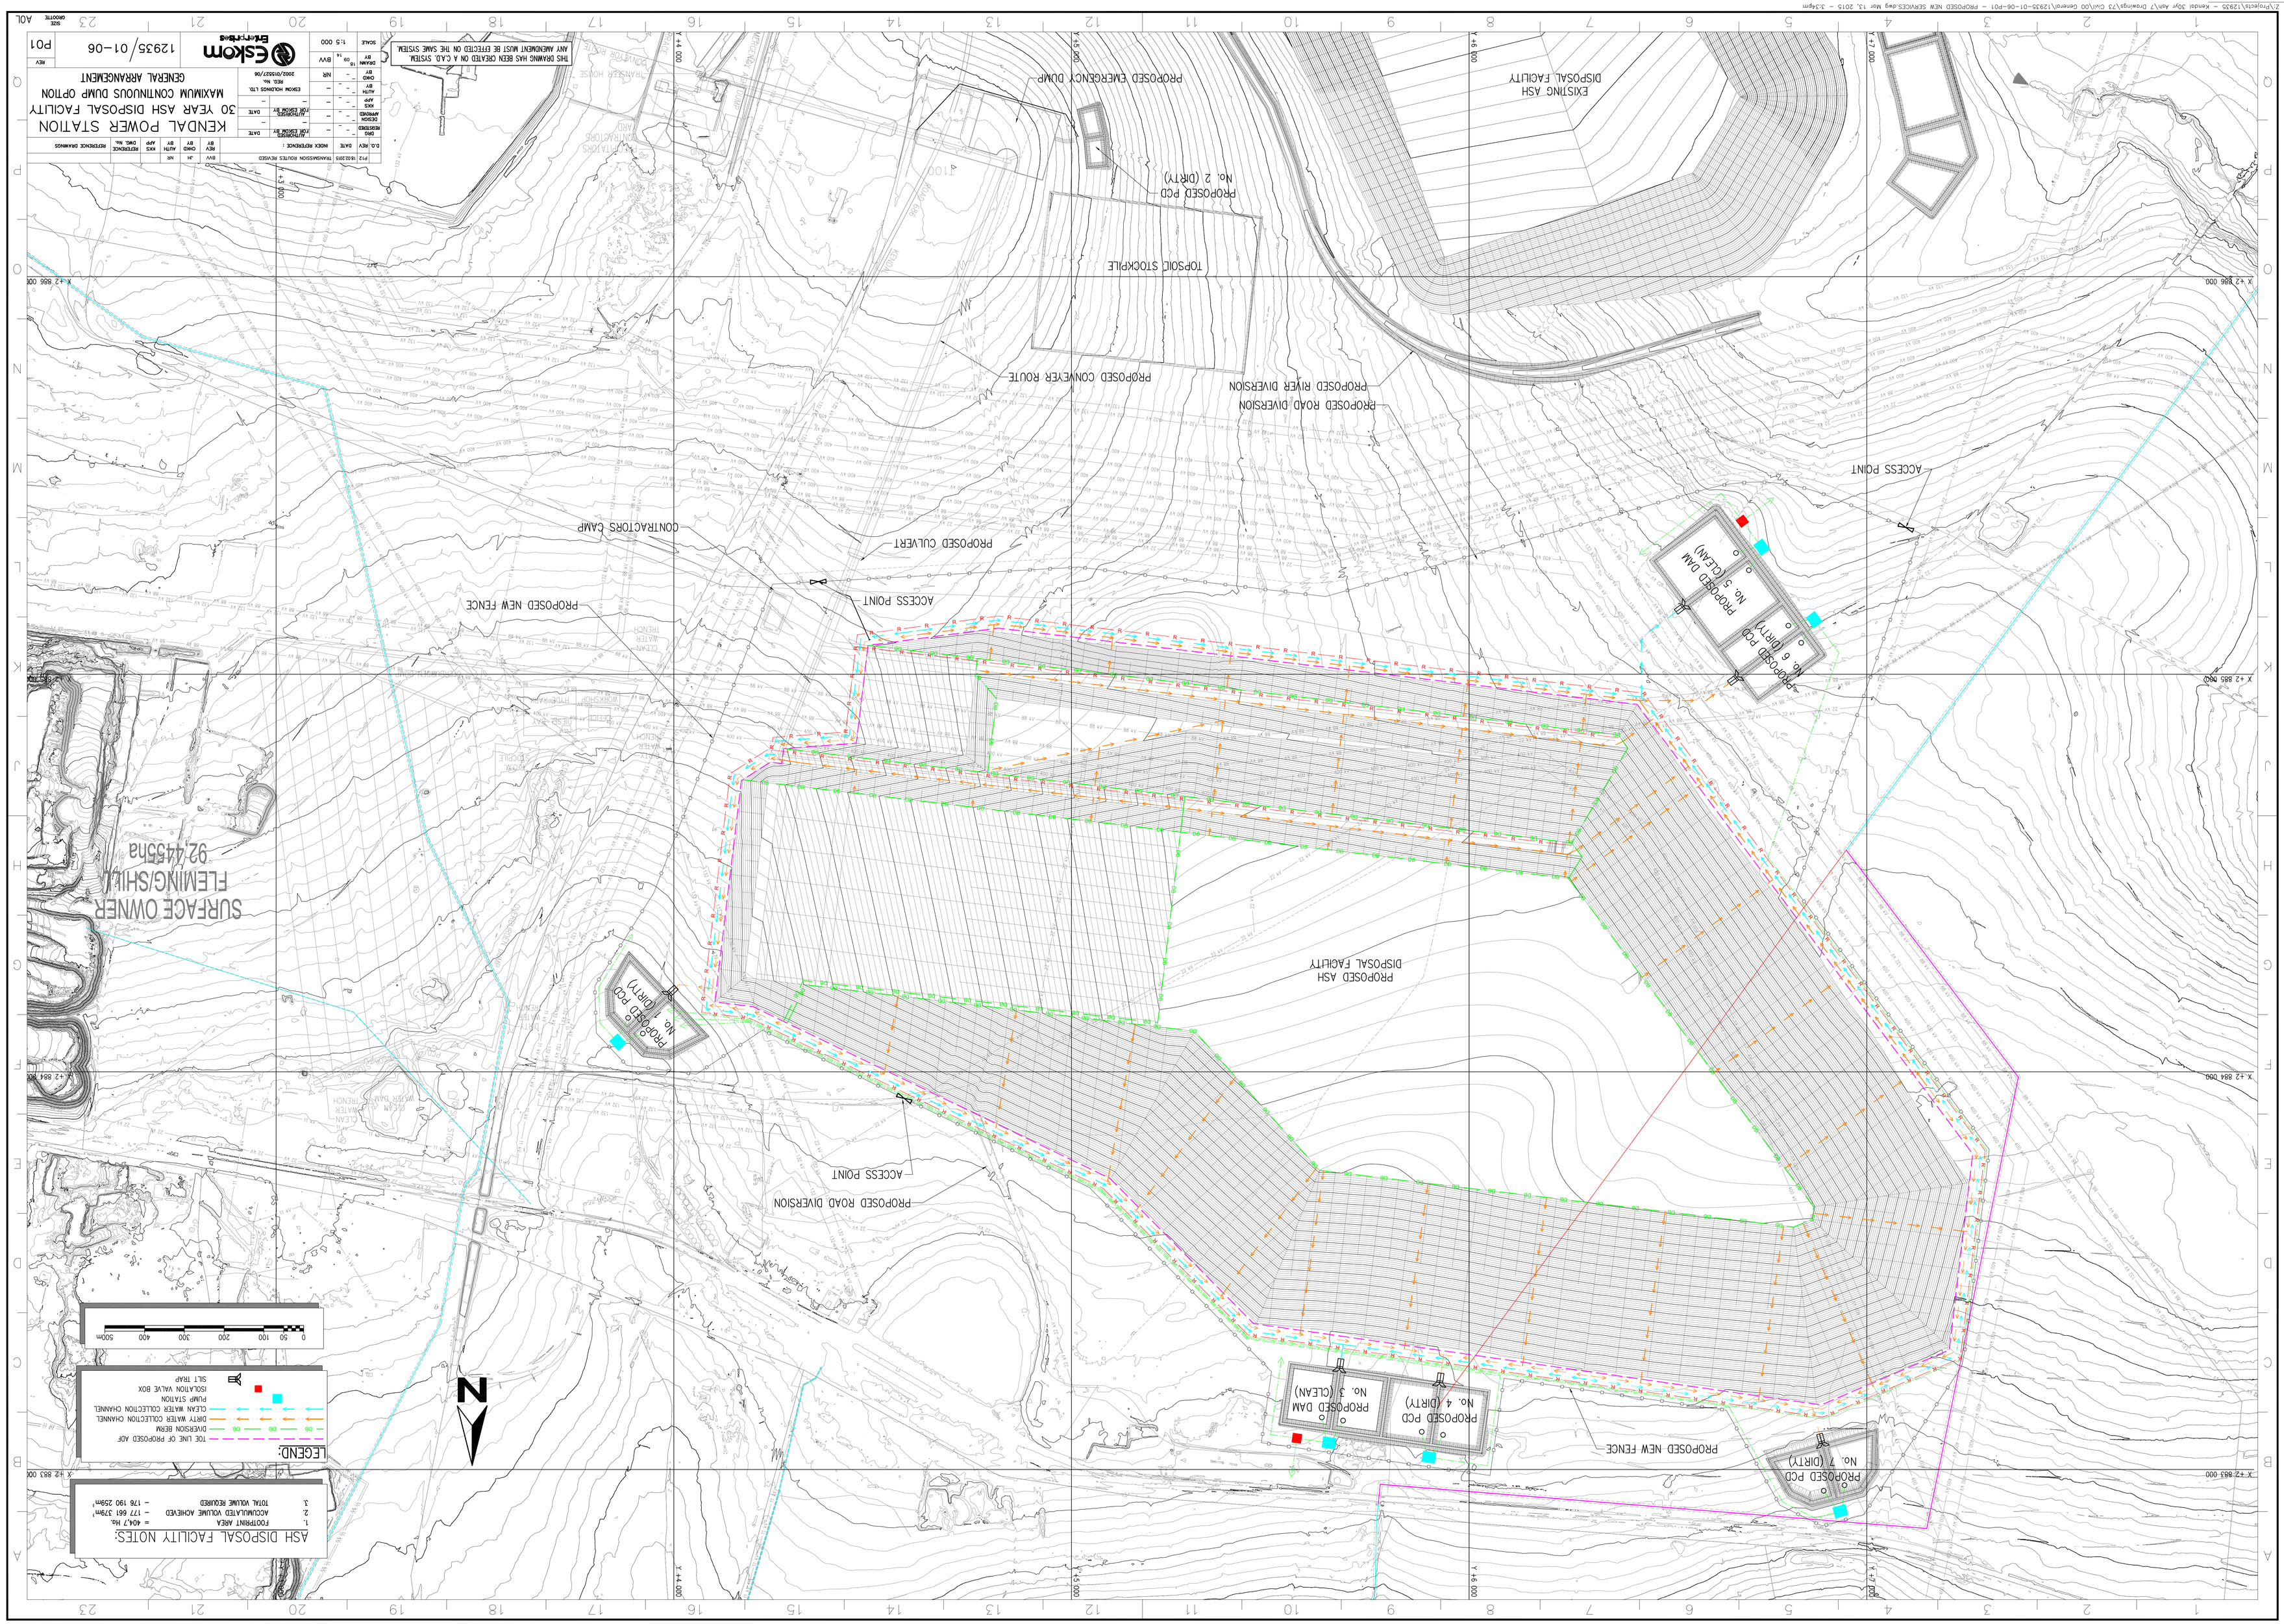
ASH DISPOSAL FACILITY NOTES:
1. FOOTPRINT AREA = 464.7 ha.
2. ACCUMULATED VOLUME ACHIEVED – 177 661 379m³
3. TOTAL VOLUME REQUIRED – 176 190 259m³
LEGEND:
TOE LINE OF PROPOSED ADF
DB DIRTY WATER COLLECTION CHANNEL
CB DIVERSION BERM
CB CLEAN WATER COLLECTION CHANNEL
ISOLATION VALVE BOX
PUMP STATION
SILT TRAP
0 50 100 200 300 400 500m
N
SURFACE OWNER
FLEMING/SHILL
92.4455ha
PROPOSED PCD No. 7 (DIRTY)
PROPOSED PCD No. 4 (DIRTY)
PROPOSED DAM No. 3 (CLEAN)
PROPOSED NEW FENCE
PROPOSED ASH DISPOSAL FACILITY
PROPOSED ROAD DIVERSION
ACCESS POINT
PROPOSED PCD No. 1 (DIRTY)
PROPOSED PCD No. 6 (DIRTY)
PROPOSED DAM No. 5 (CLEAN)
PROPOSED CULVERT
CONTRACTORS CAMP
PROPOSED NEW FENCE
ACCESS POINT
PROPOSED ROAD DIVERSION
PROPOSED RIVER DIVERSION
PROPOSED CONVEYER ROUTE
TOPSOIL STOCKPILE
PROPOSED PCD No. 2 (DIRTY)
PROPOSED EMERGENCY DUMP
EXISTING ASH DISPOSAL FACILITY
X +2 885 000
X +2 884 000
X +2 886 000
Y +3 000
Y +4 000
Y +5 000
Y +6 000
Y +7 000
Y +8 000
Y +9 000
Y +10 000
Y +11 000
Y +12 000
Y +13 000
Y +14 000
Y +15 000
Y